Sanitary Sewer System
City of East Jordan, Michigan

Existing Gravity Sanitary Sewers

Existing Forcemain

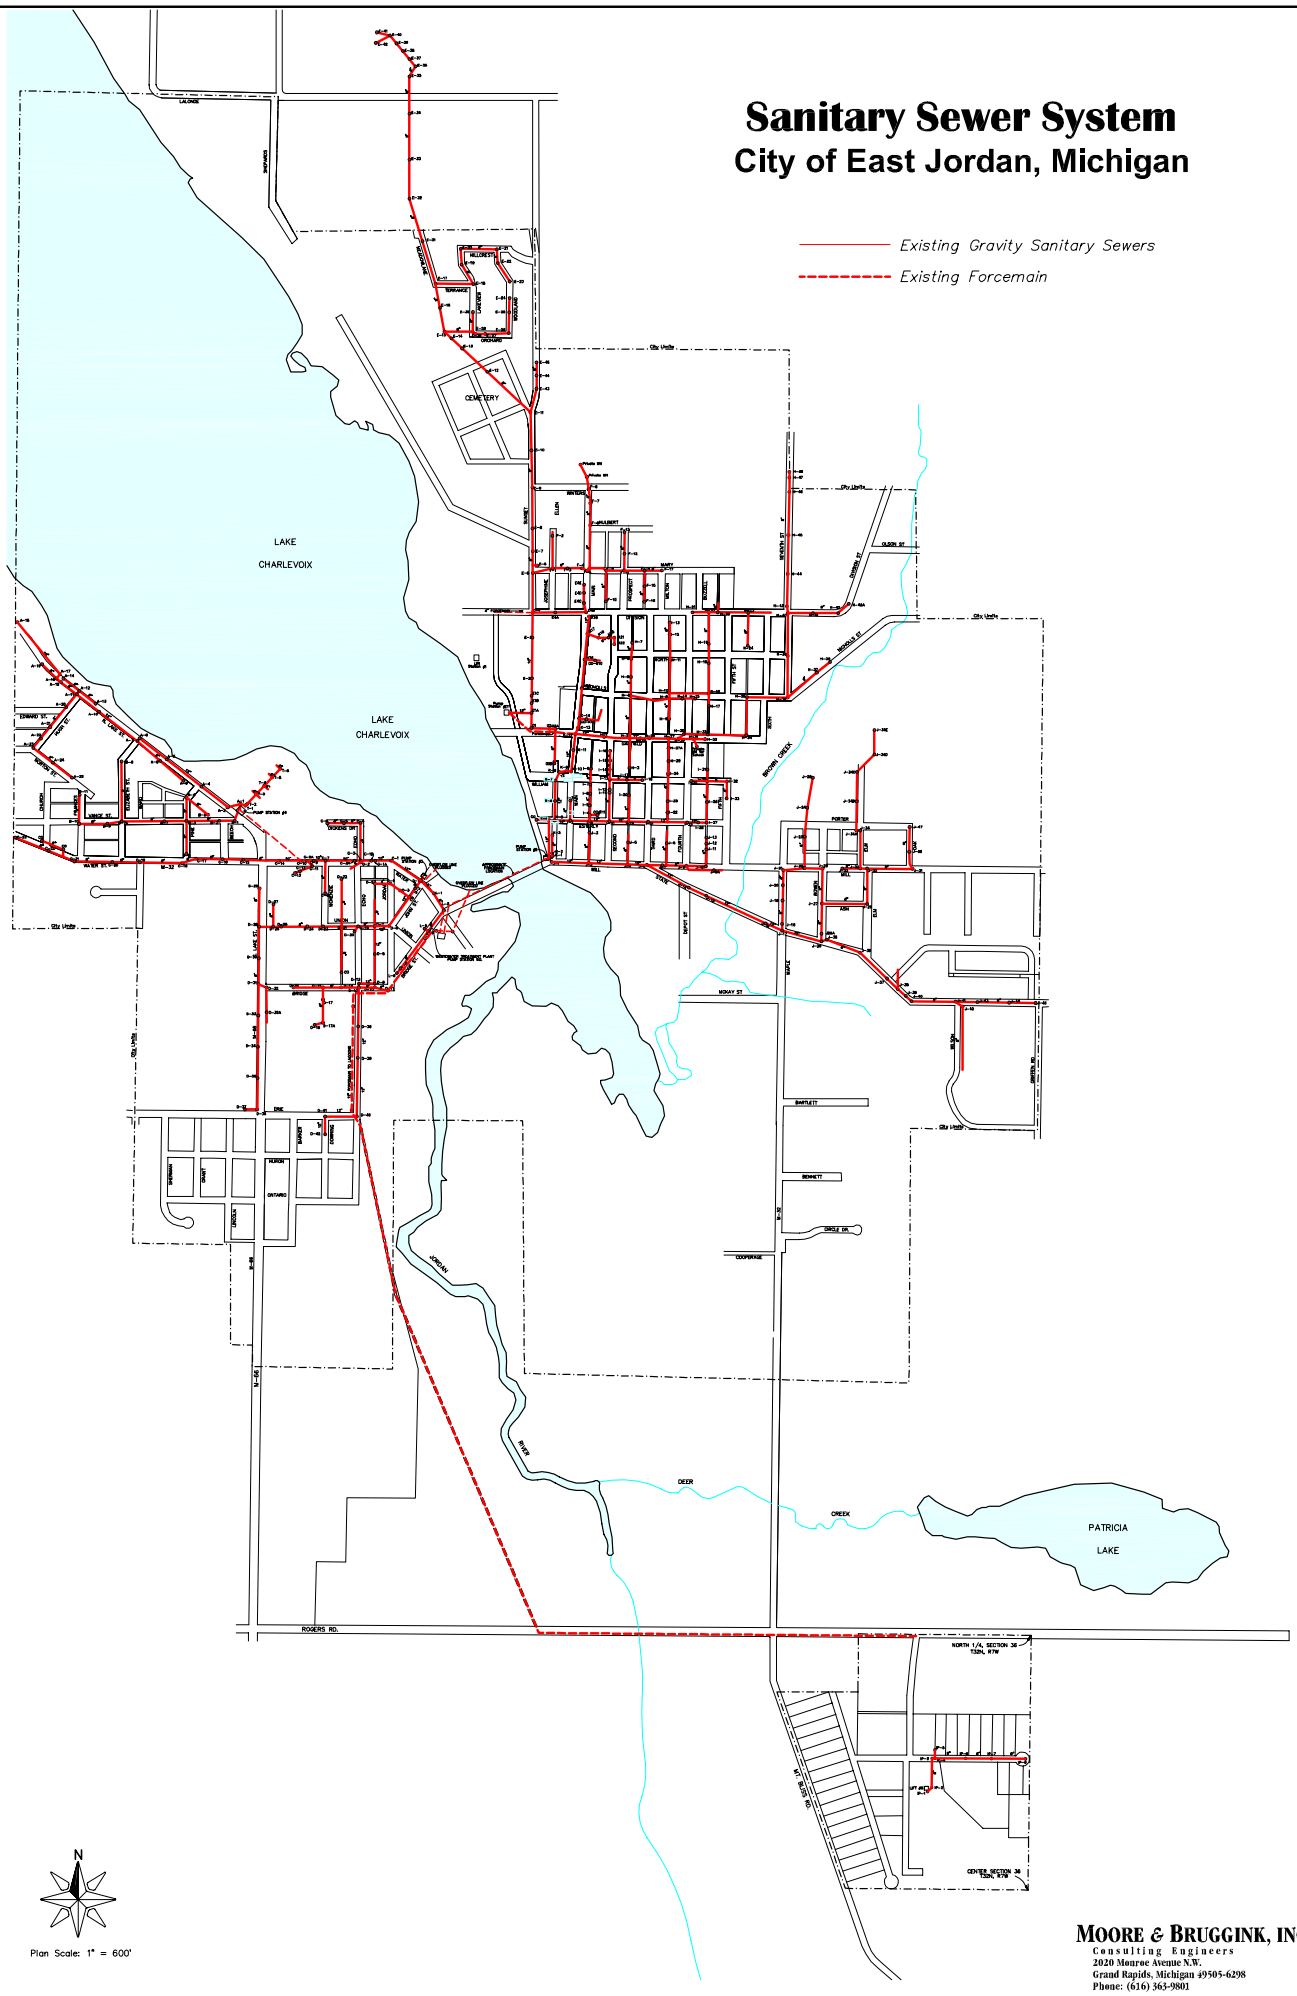

N

Plan Scale: 1" = 600'

MOORE & BRUGGINK, INC.
Consulting Engineers
2020 Monroe Avenue N.W.
Grand Rapids, Michigan 49505-6298
Phone: (616) 363-9801

r:\eastjdn\pages\samples.dwg (bone,sanitary,sewerlate) /02-13-2003/kj