Water System

City of East Jordan, Michigan

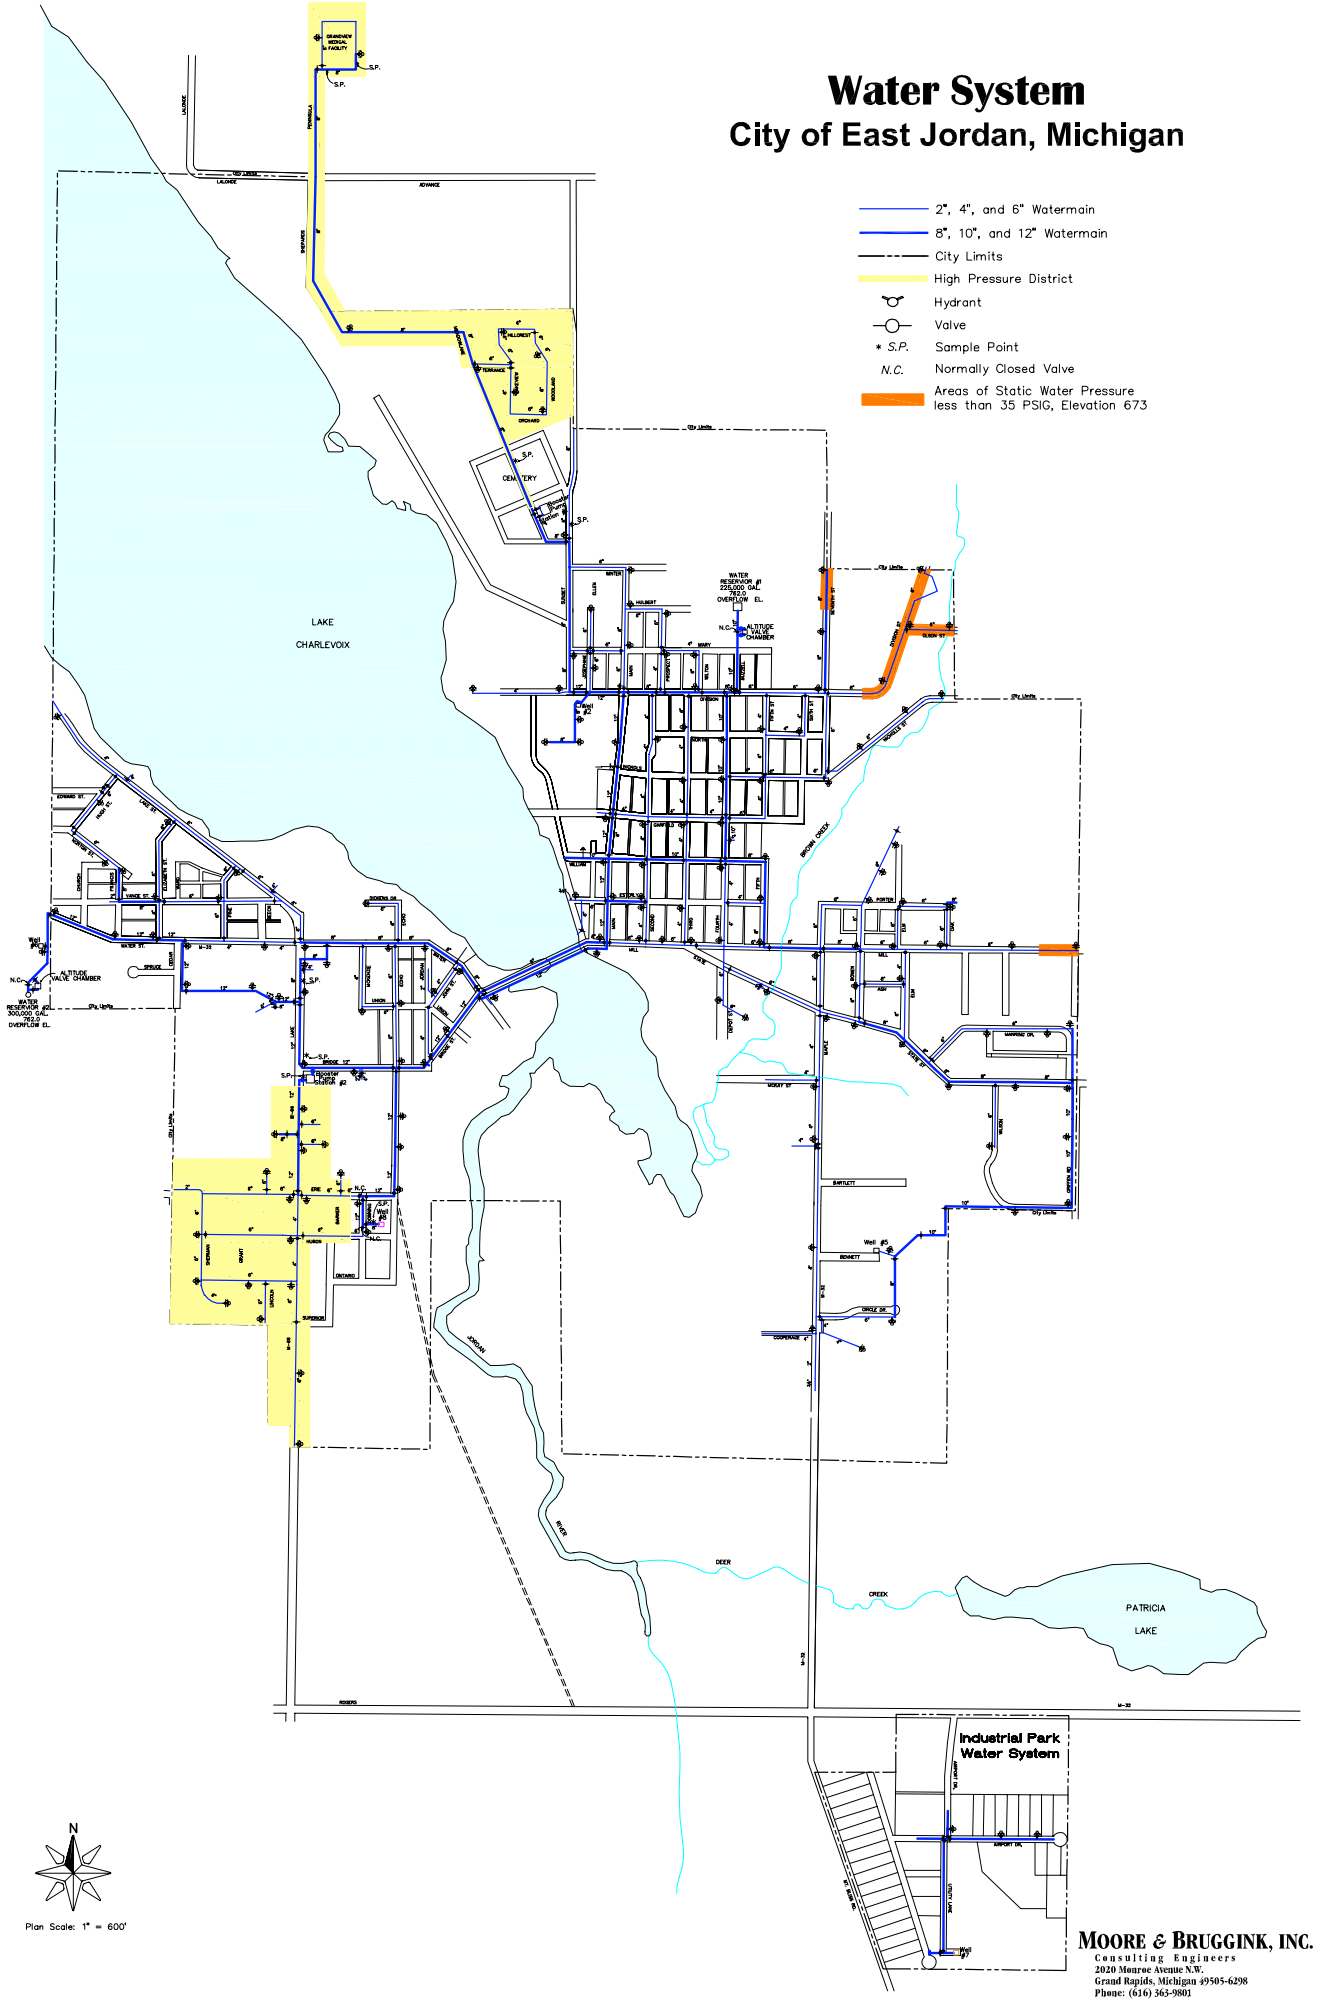

MOORE & BRUGGINK, INC.
Consulting Engineers
2020 Monroe Avenue N.W.
Grand Rapids, Michigan #9505-6298
Phone: (616) 363-9801

r:\east\ej\projdef\wmplla.dwg (emsilla;ssm;wmldark) /12-12-2003/kj